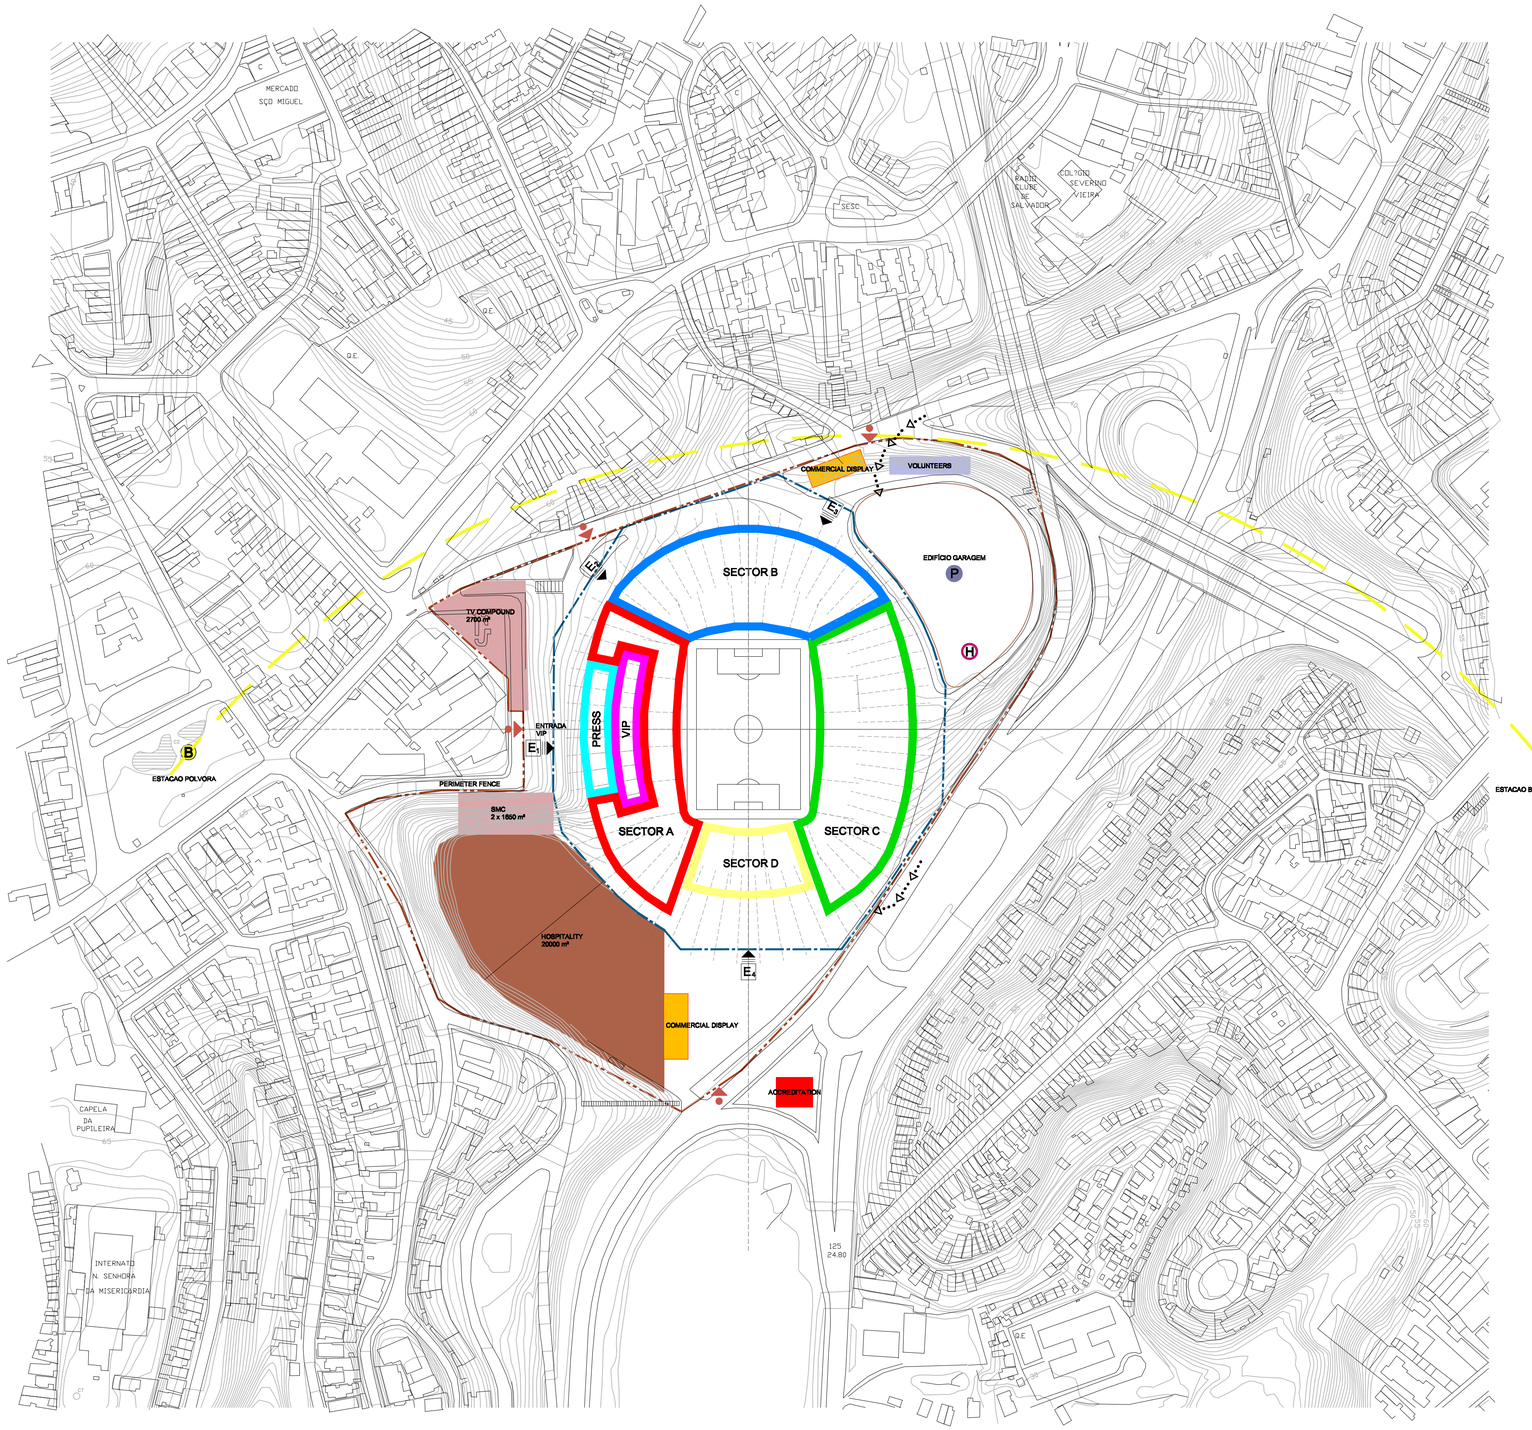

- BUS PARKING PLAYERS
- VIP PARKING
- PARKING EMERGENCY VEHICLES
- PARKING EMERGENCY VEHICLES
- PARKING EMERGENCY VEHICLES
- ENTRANCE GATES/TURNSTILES
- ENTRANCE GATES: OUTER PERIMETER
- VEHICULAR TRAFFIC
- INNER PERIMETER FENCE
- OUTER PERIMETER FENCE
- PLAYING FIELD
- STADIUM ADMINISTRATION / FIFA OFFICES
- PLAYERS
- BROADCASTING
- MEDIA PRESS
- SECURITY MEDICAL EMERGENCY
- STORAGE
- PUBLIC KIOSKS
- SERVICE/DELIVERY
- VIP
- VVIP
- HOSPITALITY
- VOLUNTEERS
- SECTOR A
- SECTOR B
- SECTOR C
- SECTOR D

Index/ Content | Date | Drawn

2014 FIFA World Cup Brazil ™
Local Organising Committee

Scale: 1/2000
Drawn by: CLAAS SCHULITZ
Index: -
Date: 22.07.2009

SAL-SALVADOR
FIFA World Cup Stadium
SITEPLAN

-

Plannumber: SAL_GR_NIVEL10

Architects:
Setepla - Schultz Architektur+Technologie
R. Rego Freitas, 289
Vila Buarque - 01220-010
São Paulo - Brasil