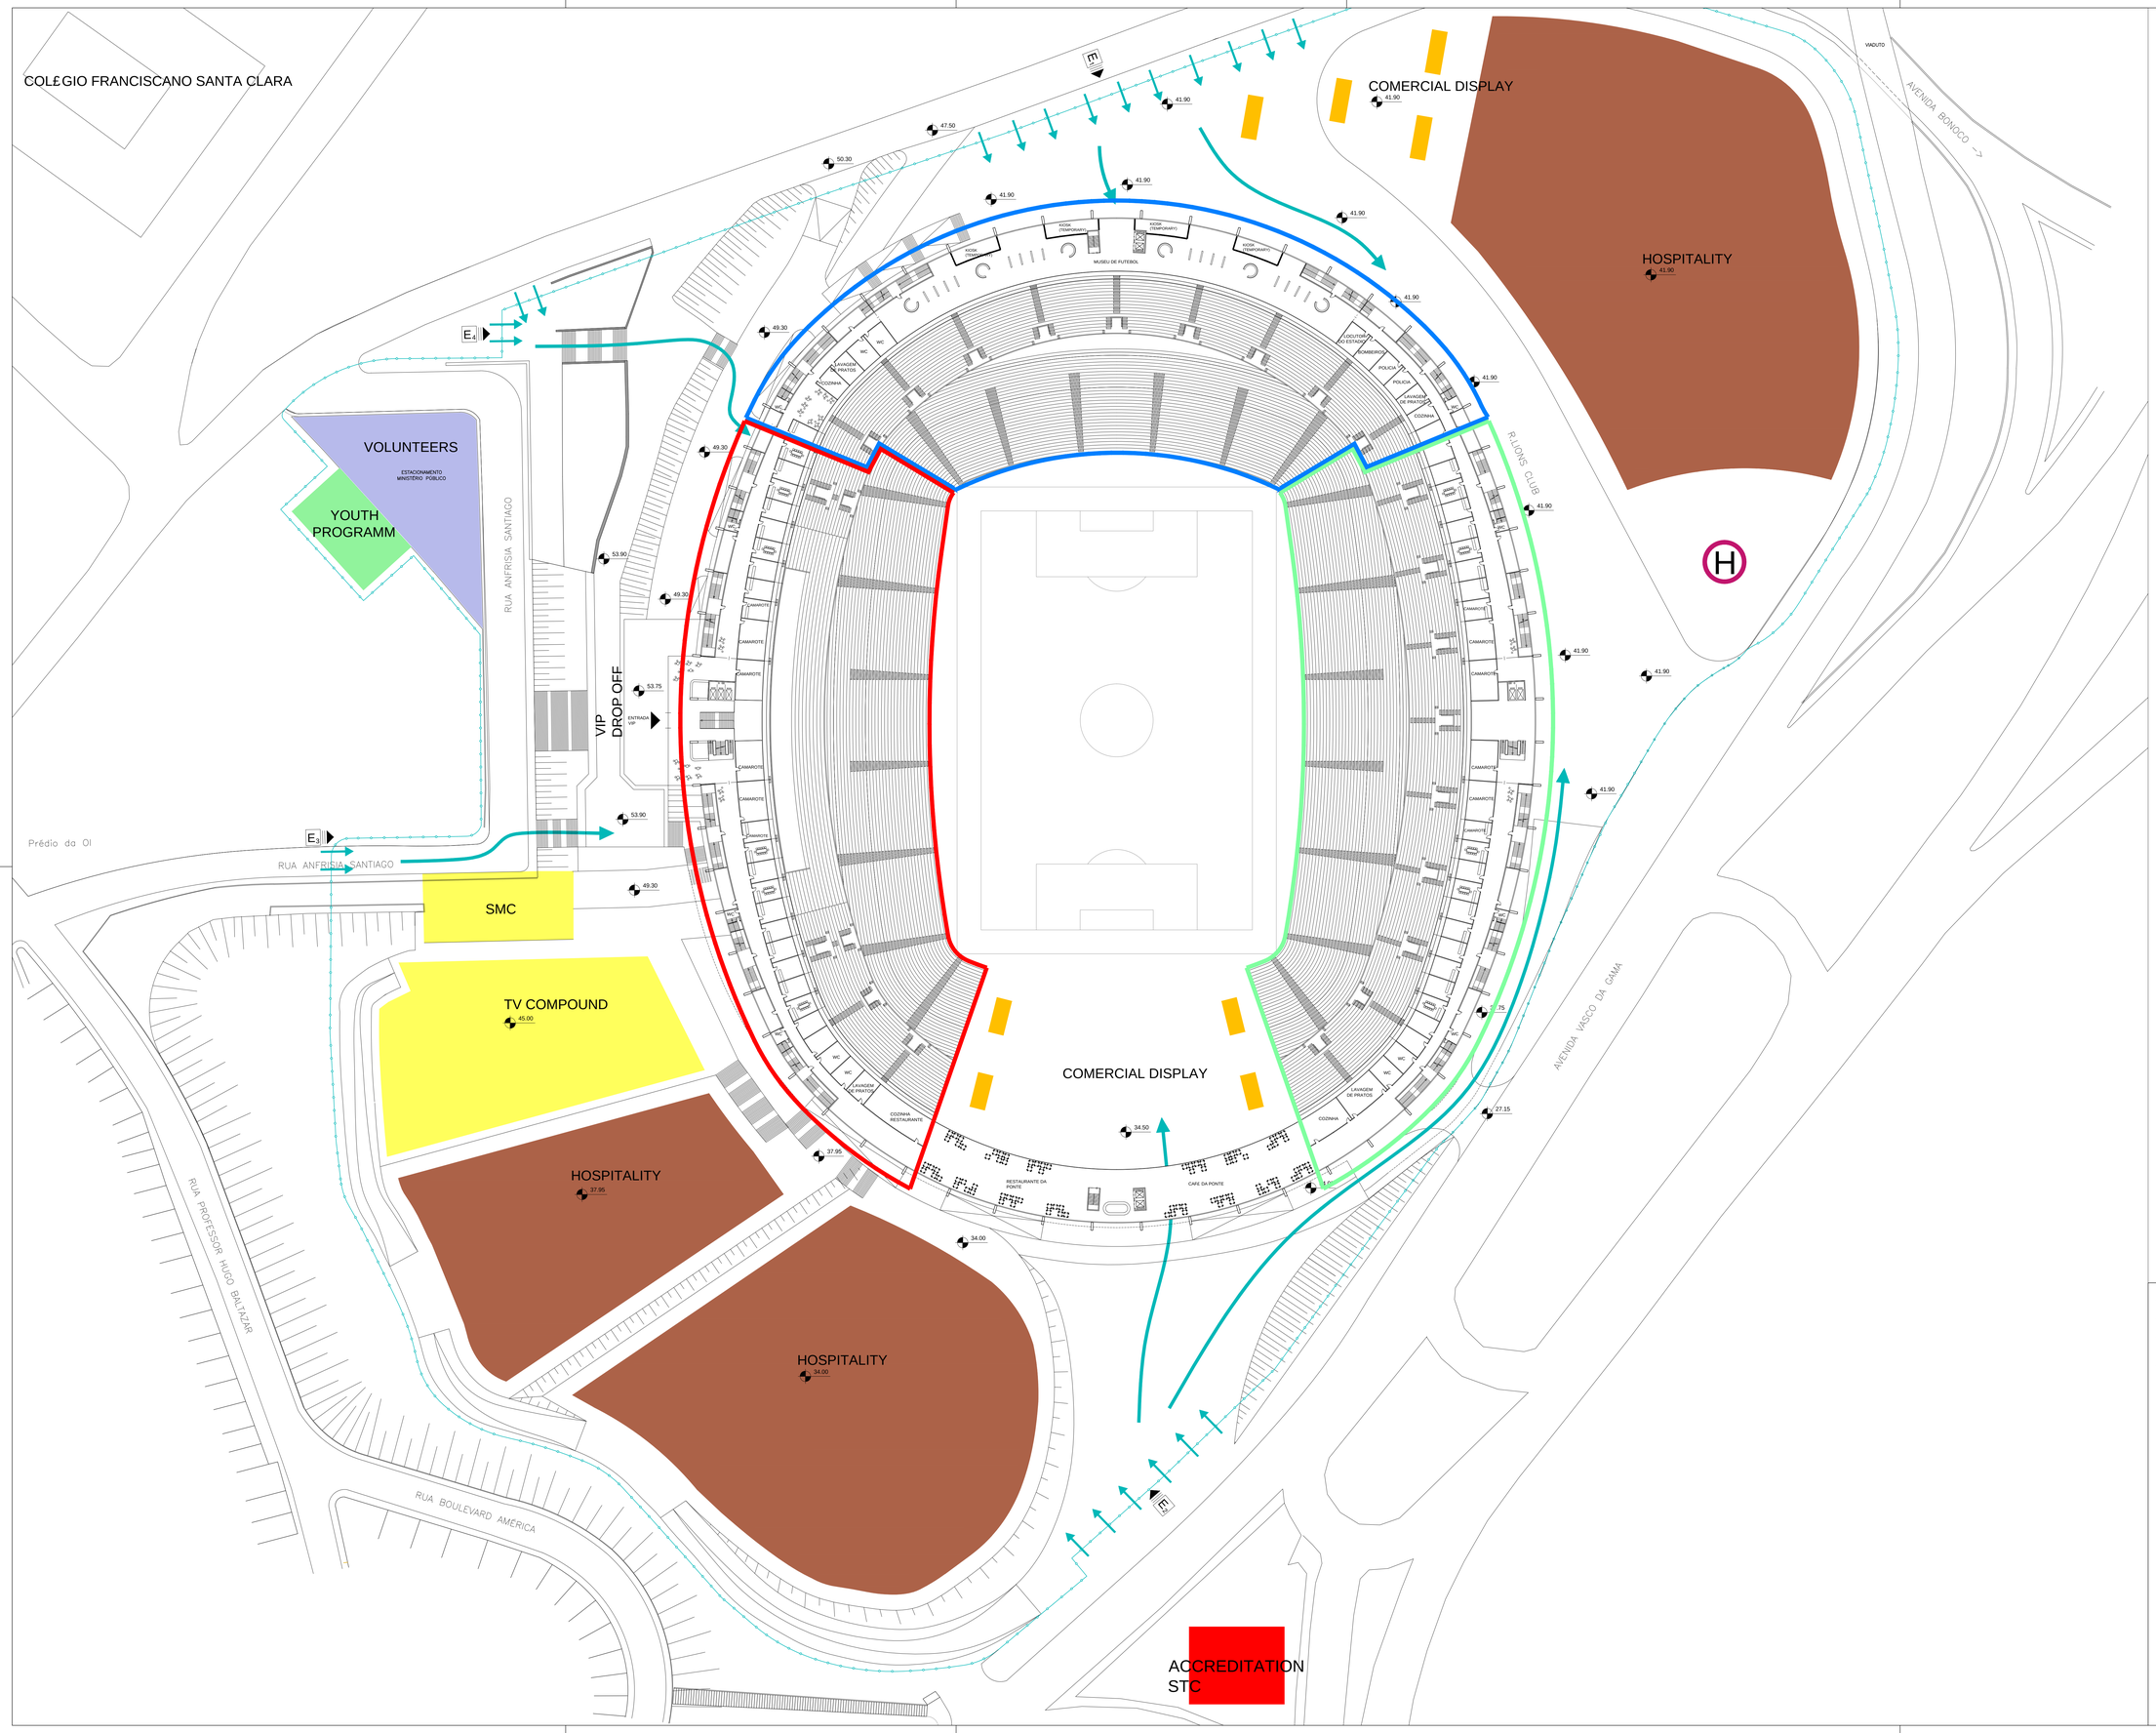

- BUS PARKING PLAYERS
- VIP PARKING
- PARKING EMERGENCY VEHICLES
- PARKING EMERGENCY VEHICLES
- PARKING EMERGENCY VEHICLES
- ENTRANCE GATES/TURNSTILES
- ENTRANCE GATES: OUTER PERIMETER
- VEHICULAR TRAFFIC
- INNER PERIMETER FENCE
- OUTER PERIMETER FENCE
- PLAYING FIELD
- STADIUM ADMINISTRATION / FIFA OFFICES
- PLAYERS
- BROADCASTING
- MEDIA PRESS
- SECURITY MEDICAL EMERGENCY
- STORAGE
- PUBLIC KIOSKS
- SERVICE/DELIVERY
- VIP
- VVIP
- HOSPITALITY
- VOLUNTEERS
- SECTOR A
- SECTOR B
- SECTOR C

Index	Content	Date	Drawn
1	Adjustments according to FIFA	01.09.2009	hsh

2014 FIFA World Cup Brazil ™
Local Organising Committee

Scale: 1/750
Drawn by: CLAAS SCHULITZ
Index: -
Date: 31.08.2009

SAL-SALVADOR
FIFA World Cup Stadium
SITEPLAN
-
Plannumber: SAL_GR_IMPLANTA€ ë O

Architects:
Setepla - Schulitz Architektur+Technologie
R. Rego Freitas, 289
Vila Buarque - 01220-010
S«o Paulo - Brasil